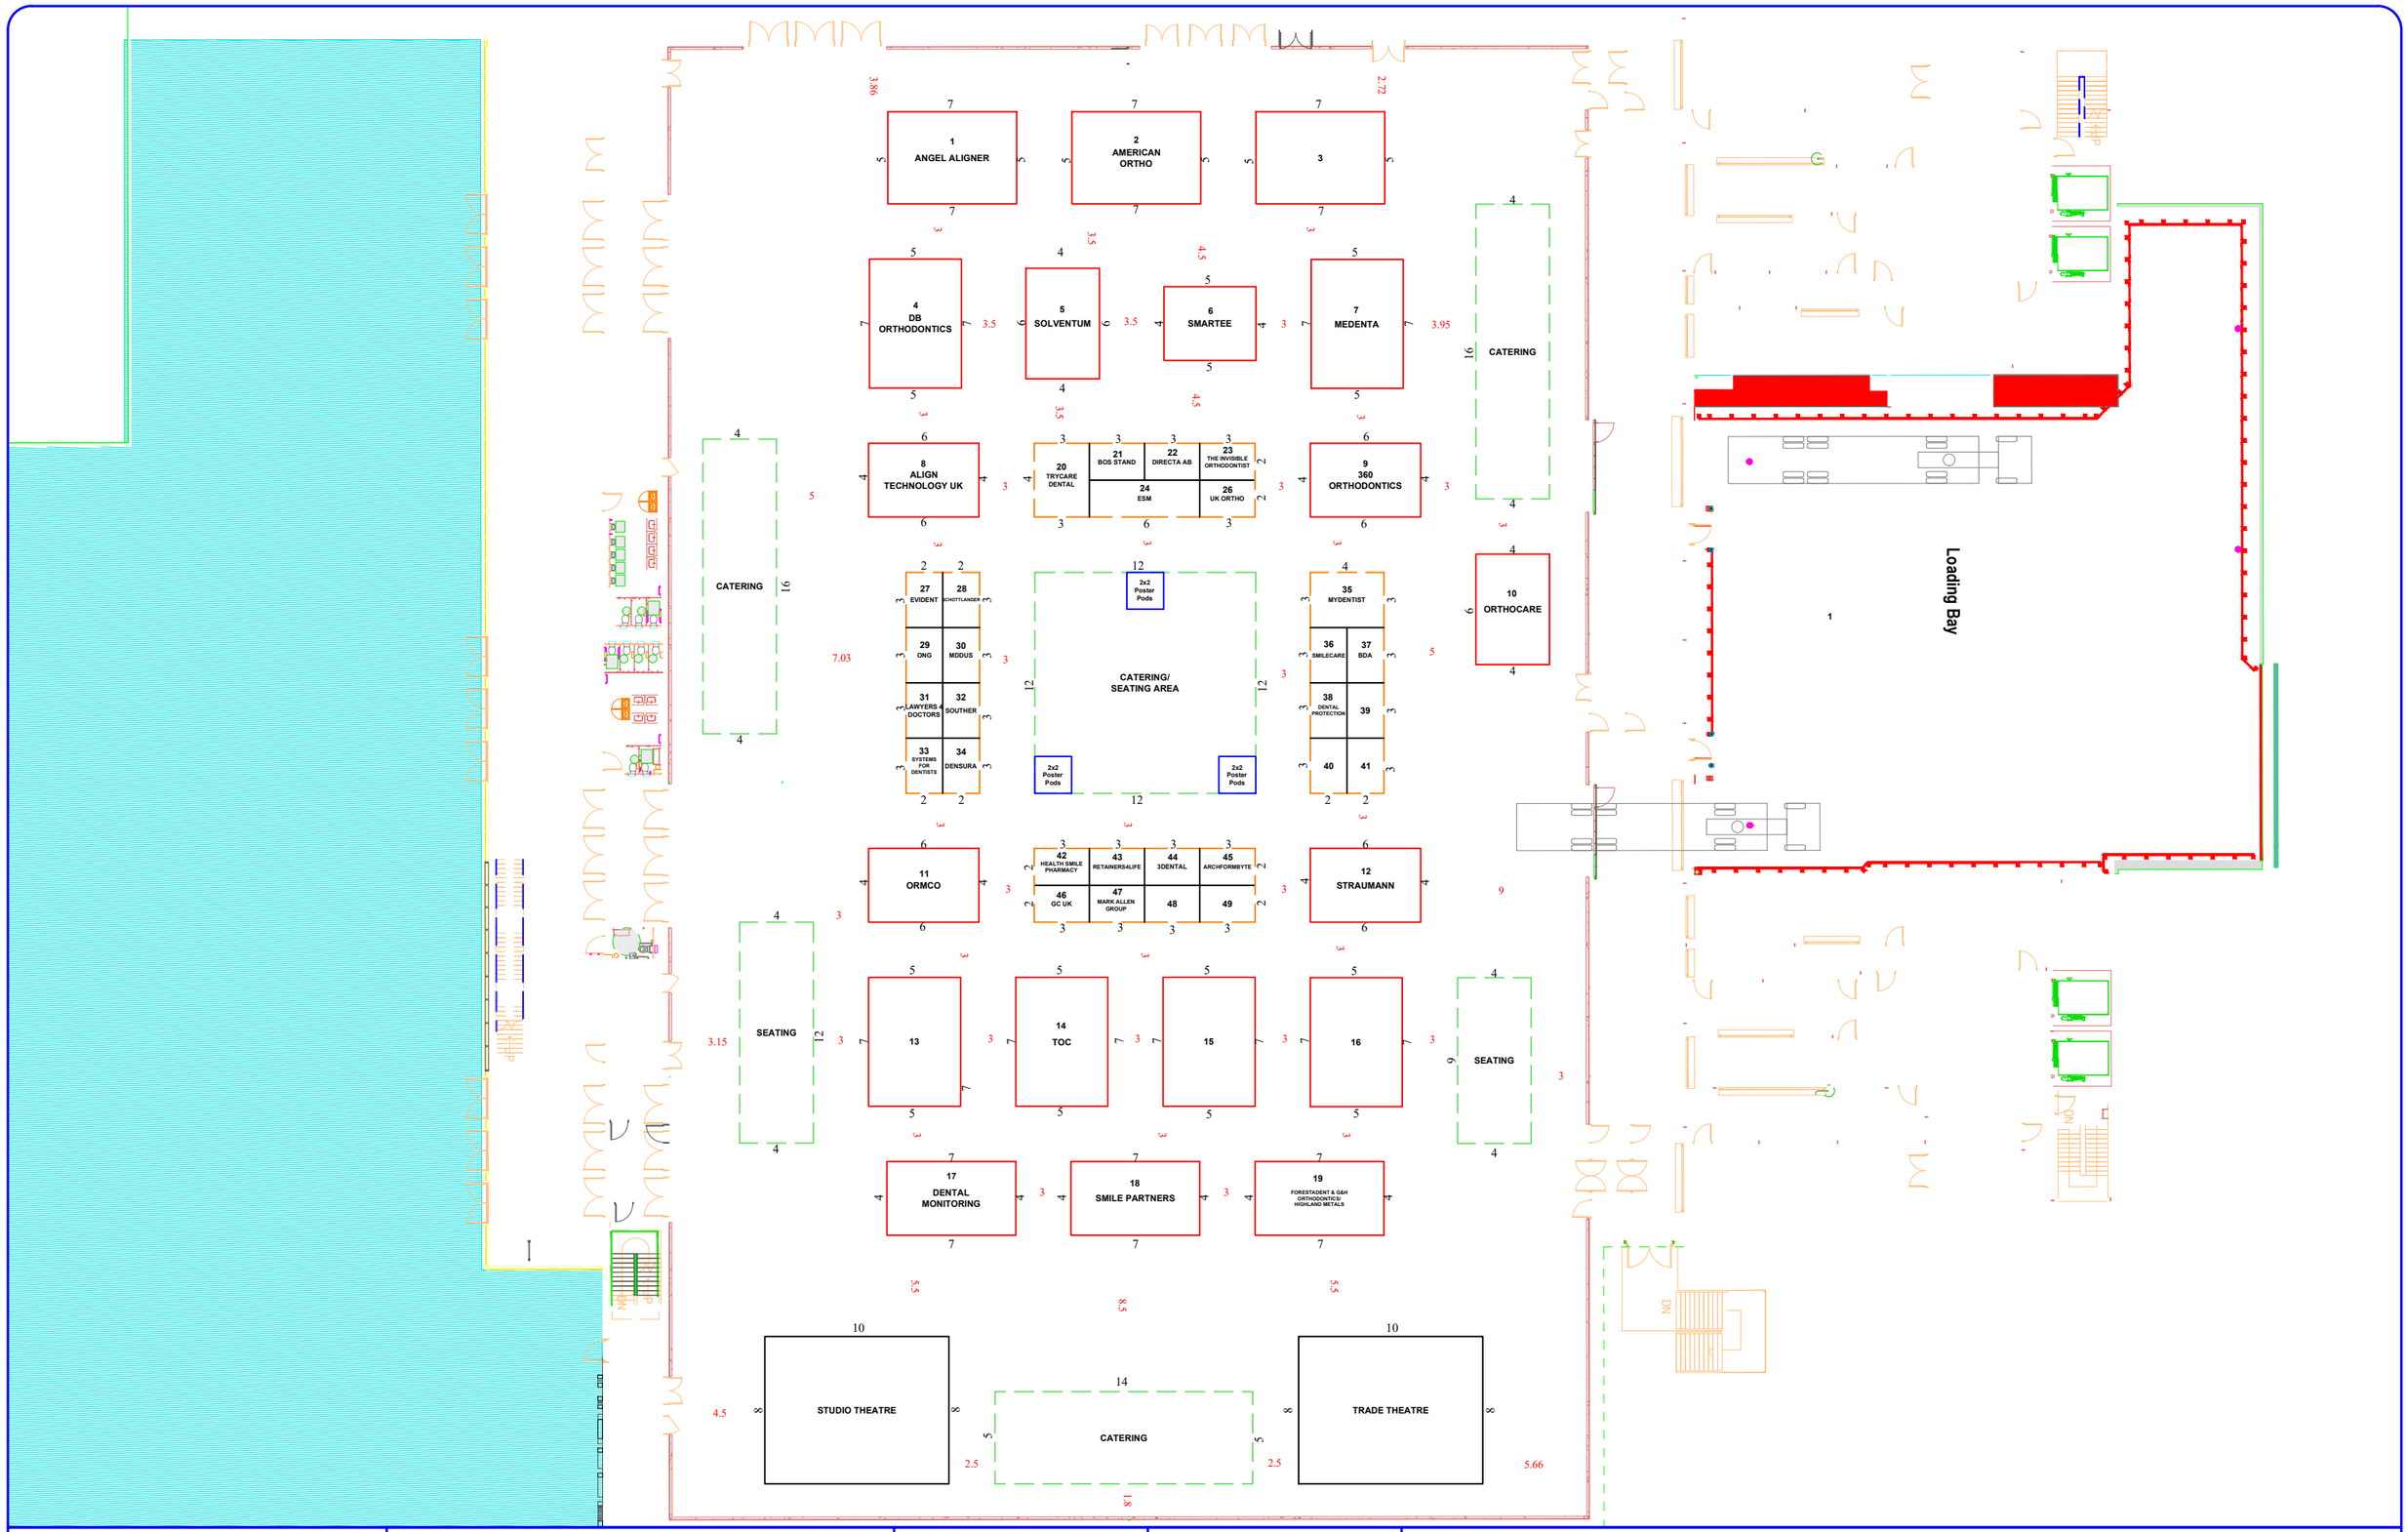

SCALE:	SITE:	DRAWN BY:	CHECKED BY:
1:325 @ A3	ICC WALES	A.M	VENUE
	TITLE: BOC 2025	PROJECT NUMBER: 250924BOC	DRAWING REVISION: V1

HAVILLS
EXHIBITION SERVICES

tel: 01803 314000
email: info@havillexhibitions.co.uk